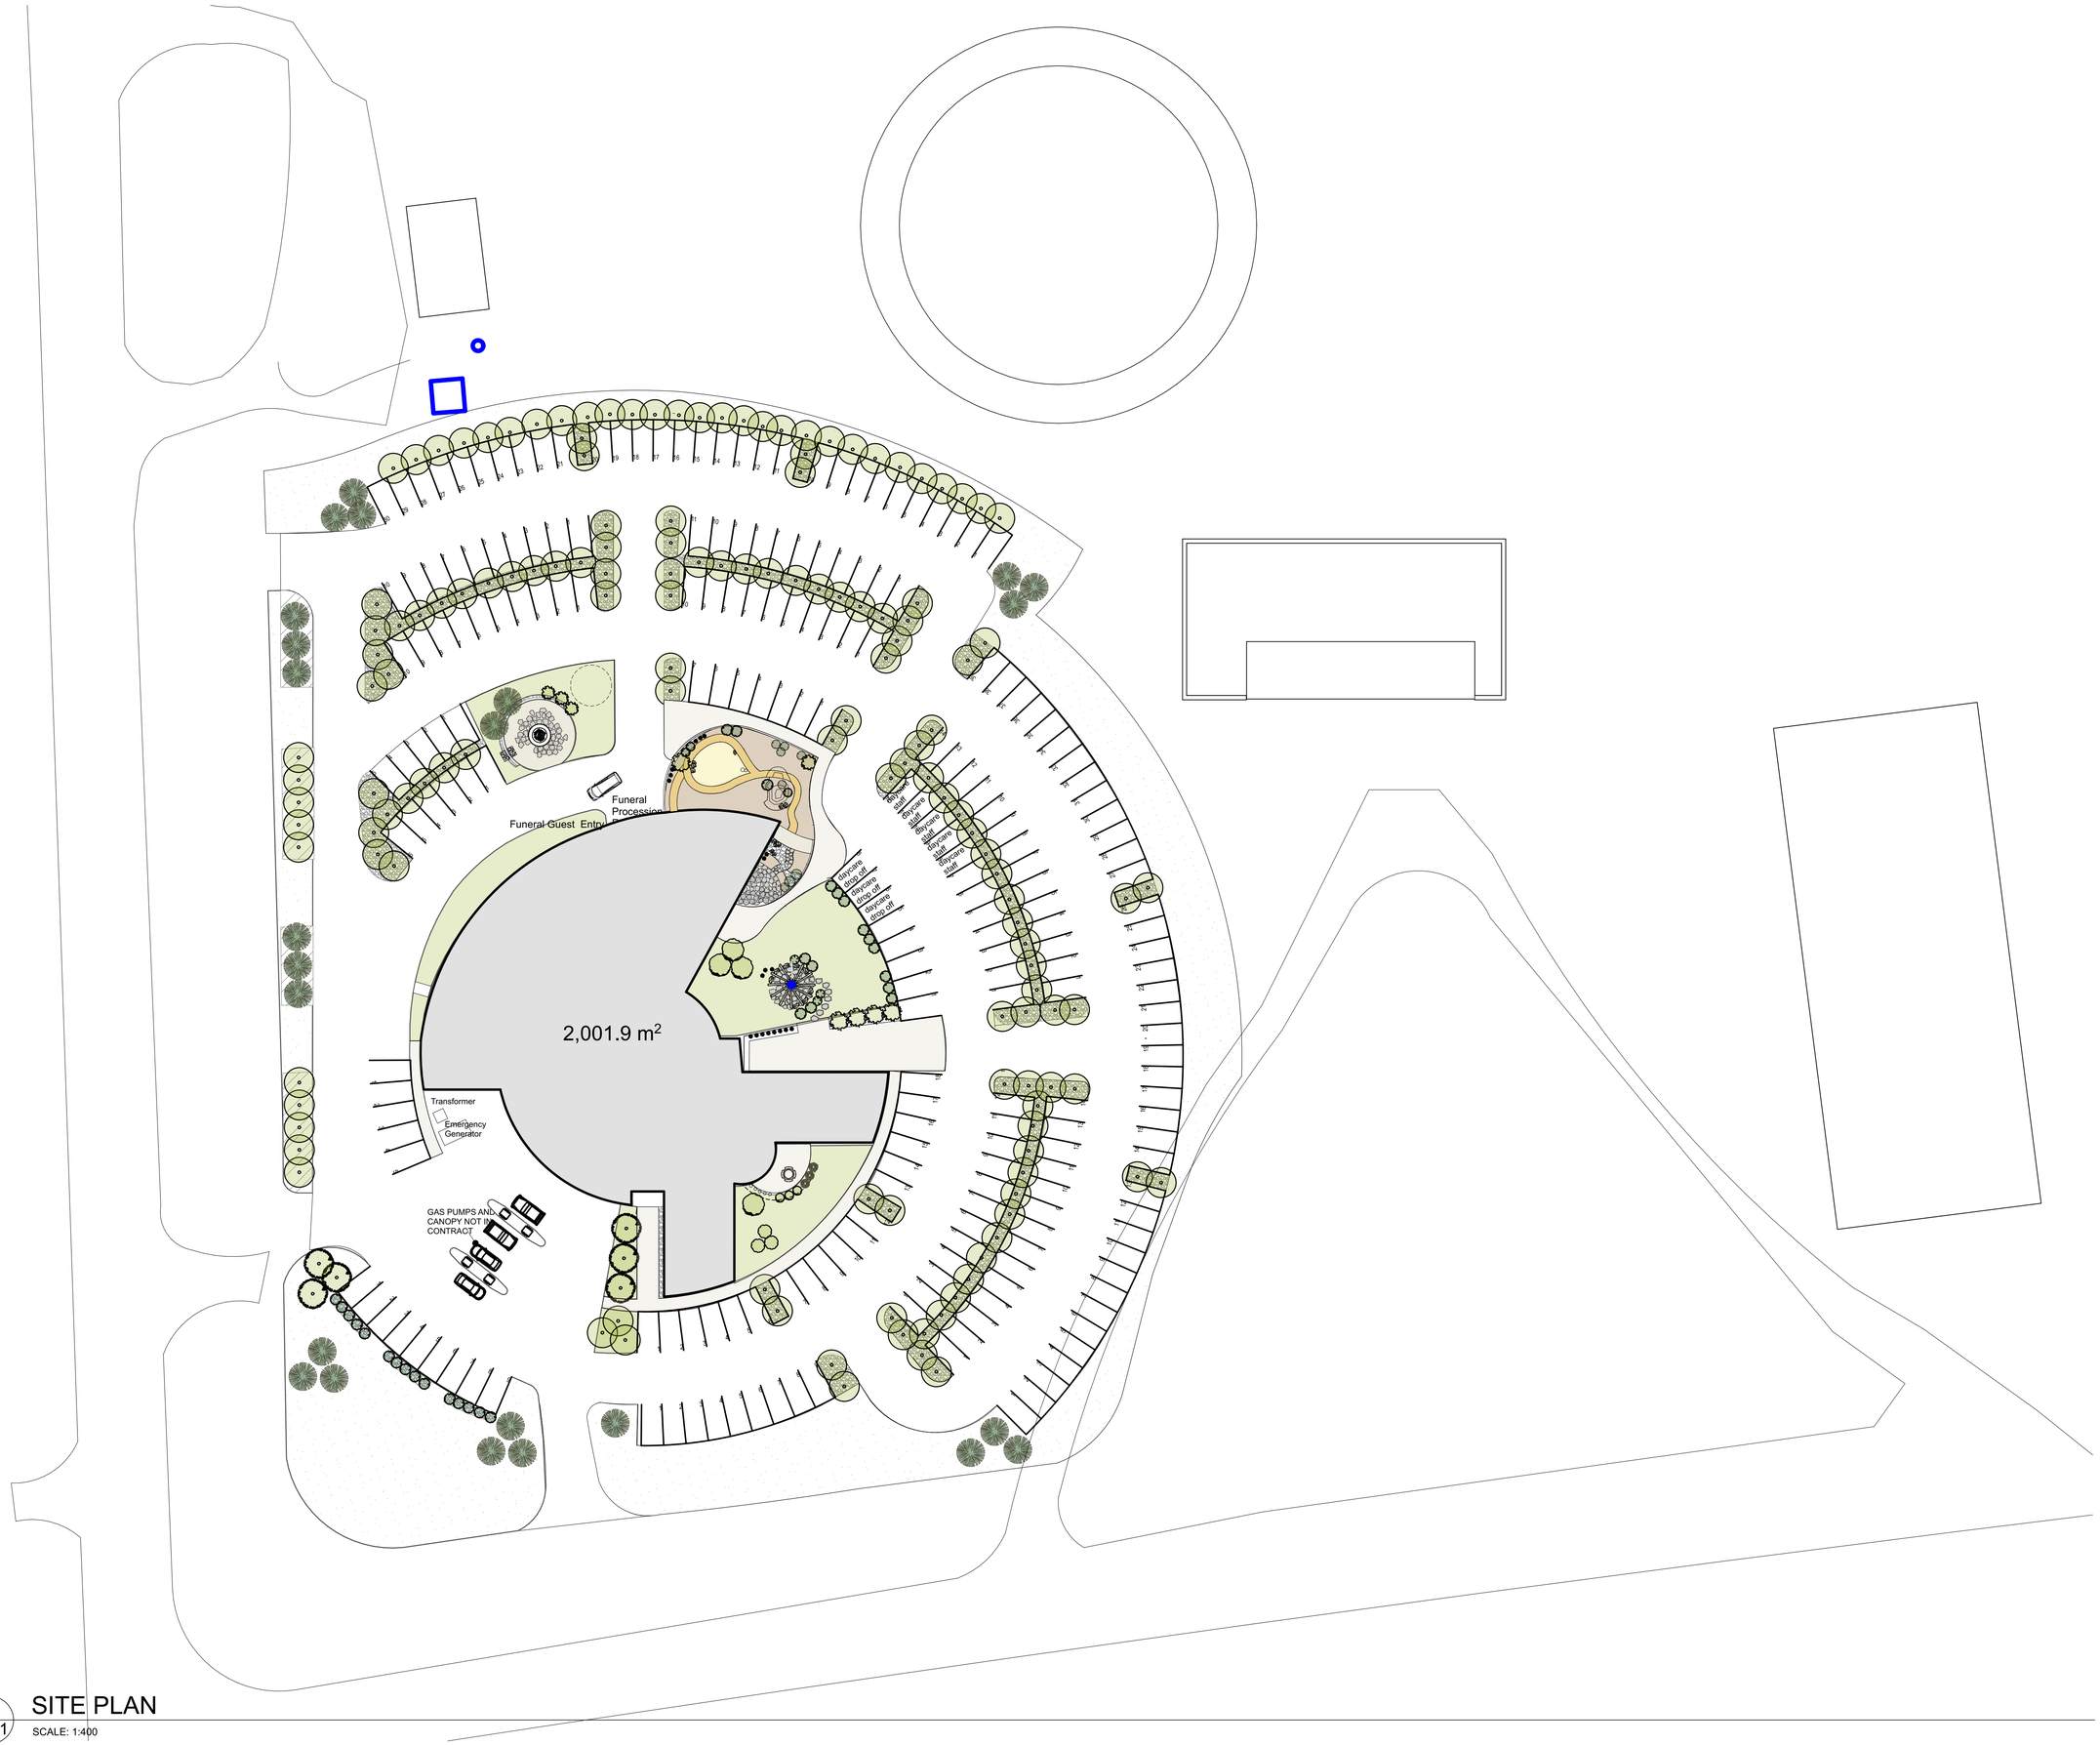

1
A011

SITE PLAN

SCALE: 1:400

PROJECT

Peepeekisis Cree Nation
New Community Hub
Section 4 NW corner township
22 range 10 west of the second

PROJECT NO.

220200

CLIENT

ARCHITECT

MANASC ISAAC
+1.780.429.3977
10225 100 Avenue
Edmonton, AB
T5J 0A1 Canada
manascisaac.com

SUBCONSULTANT

PERMITS AND SEALS

NOTES

NOT FOR CONSTRUCTION

DRAWING ISSUED

no.	d/m/y	description

DRAWING TITLE

SITE PLAN

DRAWING NO.

A011

DRAWING SCALE	as noted
DRAWN BY	XX
DESIGNED BY	XX
CHECKED BY	XX

This drawing is a copyright and the exclusive property of Manasc Isaac Architects Ltd., and shall not be reproduced, nor distributed, nor used in any way without their written permission. The architectural design and all other information shown on this drawing shall not be copied, nor loaned out, nor recreated without written consent by Manasc Isaac Architects Ltd.